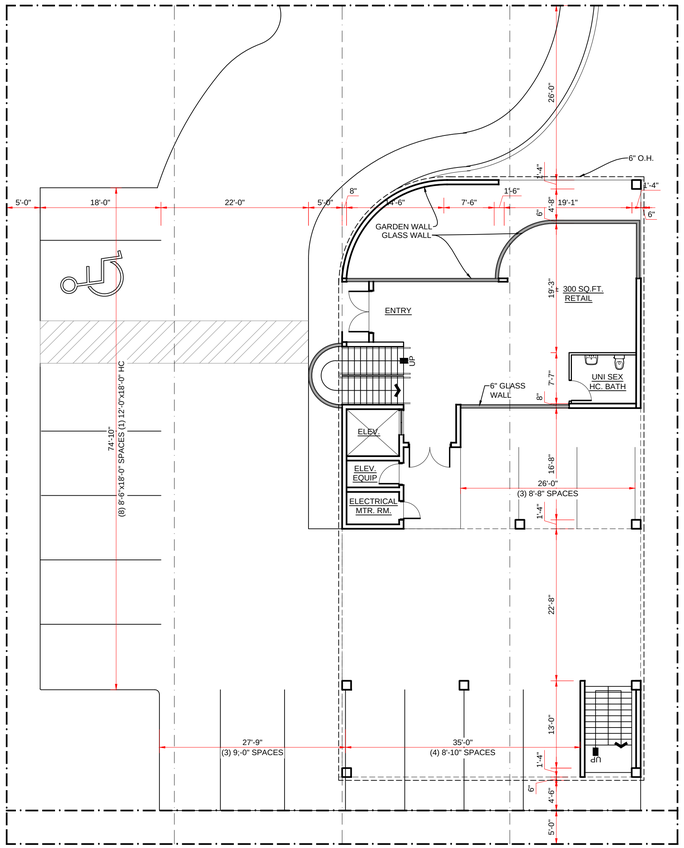

SITE PLAN

SCALE: 3/32"= 1'-0"

REVISIONS

MARK	DESCRIPTION	DATE

PROJECT OWNER

PROJECT NAME

JOB ADDRESS

221 N. KROME AVENUE HOMESTEAD, FL 33030

CONTACT INFO

CONTACT INFO

THESE DRAWINGS, THE IDEAS, CONCEPTS, AND DESIGNS EXPRESSED HEREIN ARE THE SOLE PROPERTY OF THE ARCHITECT. NO USE, REPRODUCTION, OR DISSEMINATION MAY BE MADE OF THIS DOCUMENT AND THE CONCEPTS SET FORTH THEREON FOR ANY PURPOSE WITHOUT THE PRIOR WRITTEN CONSENT OF ROBERT BARNES ARCHITECT, ROBERT BARNES & ASSOCIATES. © 2015

JOHN ROBERT BARNES, RA, NCARB
AR0010526

ROBERT BARNES & ASSOCIATES
ARCHITECTURE AND PLANNING
© 2015
221 NORTH KROME AVENUE
HOMESTEAD, FLORIDA 33030
(305)247-6150
(305)853-0008
PROJECTS@ROBERTBARNESASSOCIATES.COM
ROBERTBARNESASSOCIATES.COM

DRAWING TITLE

NONE

BUILDING: ---		UNIT: ---	PROJECT MANAGER: JRB
DATE ASSIGNED: OCT 2006	PROJECT NUMBER: 2006-000	SCALE: 1/4"=1'-0"	DRAWN BY: ---
DESIGNED: JOHN ROBERT BARNES		CHECKED: JRB	LAST SAVED BY: ---
DRAWING NAME: ZALESKI-A-1 - SITE PLAN.DWG			LAST SAVED DATE: 9/12/15 [4:46PM]
DRAWING LOCATION: C:\USERS\RICH\DESKTOP\ZALESKI - THE LONG WALK HOME - 2015-026			PLOT DATE: September 23, 2015
PLOTTED BY: ---			PLOT TIME: 9:14 AM

DRAWING NUMBER

####